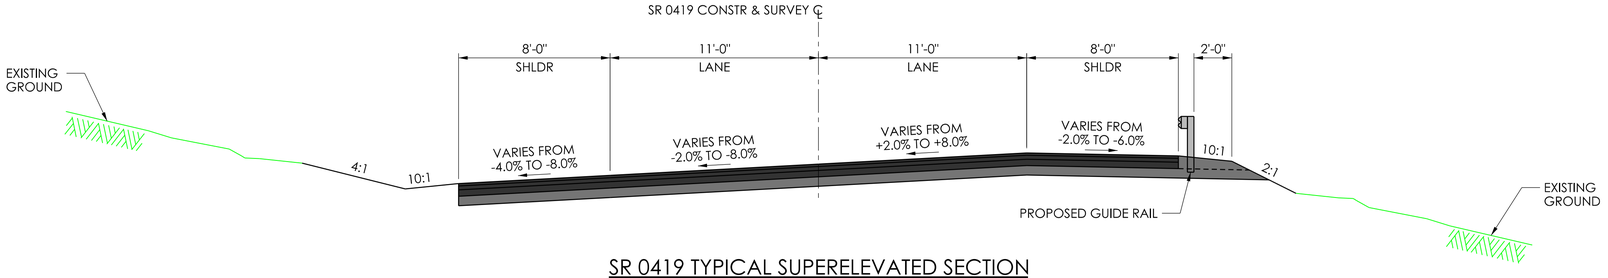

SR 0419 TYPICAL SUPERELEVATED SECTION

NOT TO SCALE

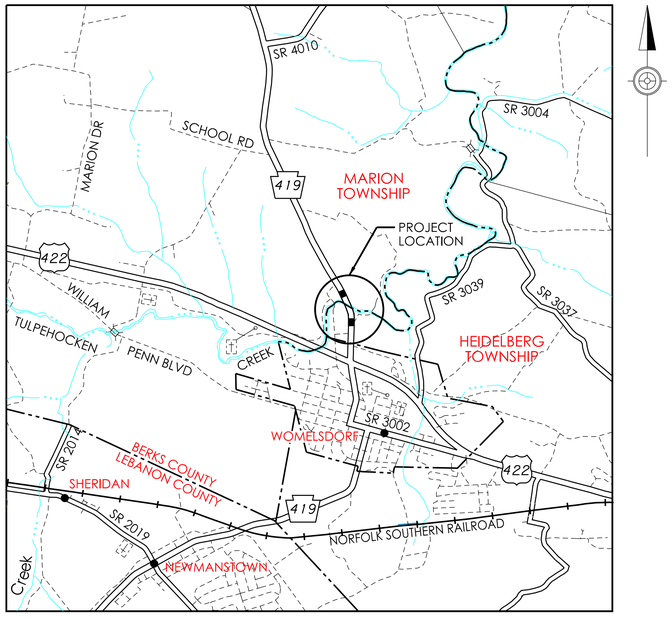

LOCATION MAP

SCALE IN MILES

0 0.5 1.0

LEGEND

- PROJECT
- STATE HIGHWAY
- MUNICIPAL ROAD
- WATERWAY
- MUNICIPAL BOUNDARY

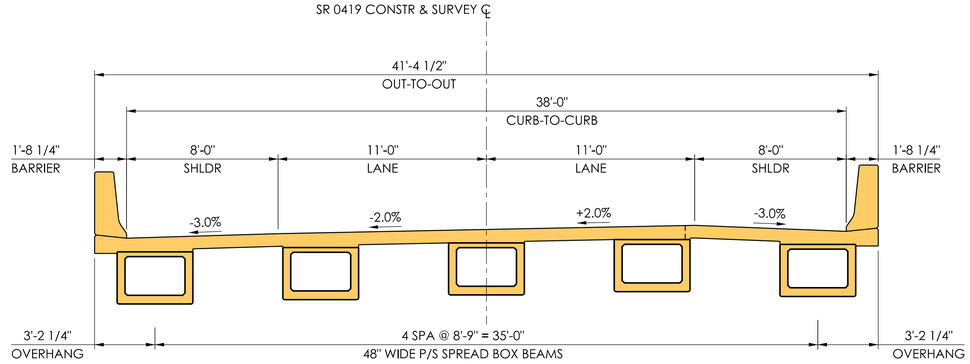

SR 0419 TYPICAL BRIDGE SECTION

NOT TO SCALE

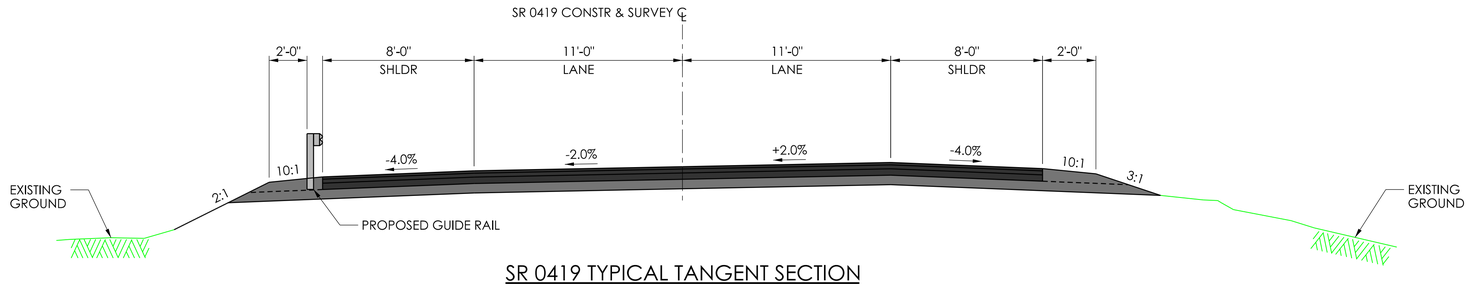

SR 0419 TYPICAL TANGENT SECTION

NOT TO SCALE

Stantec

5000 Ritter Road, Suite 102
Mechanicsburg, PA 17055

Client/Project
PennDOT Engineering District 5-0
SR 419 Sec 02B - Bridge Replacement

Figure
3 of 4

Title
Location Map & Typical Sections

pennsylvania
DEPARTMENT OF TRANSPORTATION