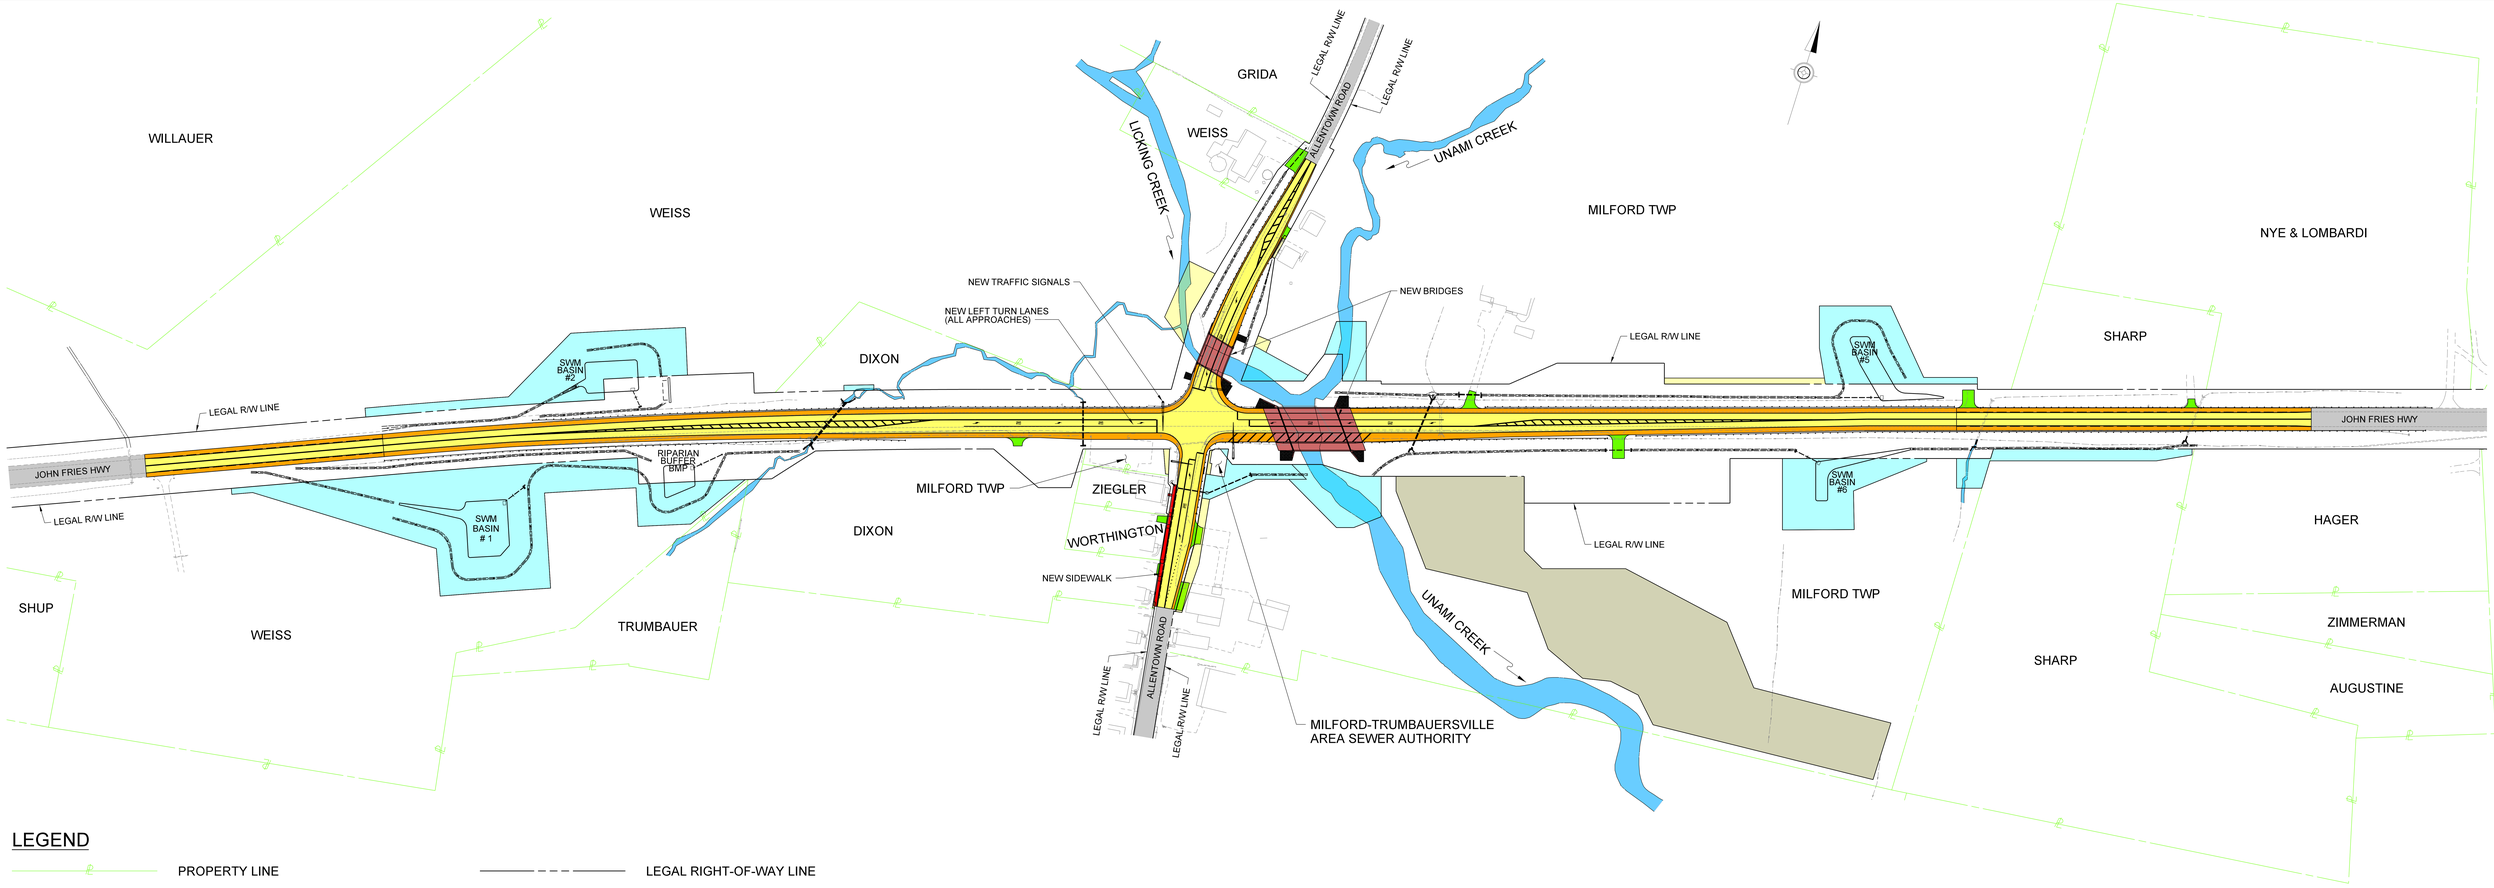

LEGEND

PROPERTY LINE	LEGAL RIGHT-OF-WAY LINE
PROPOSED ROADWAY	STREAMS/WATERWAYS
PROPOSED SHOULDER	EXISTING PAVEMENT
PROPOSED SIDEWALK	CHANNEL/DRAINAGE EASEMENT
PROPOSED DRIVEWAY ADJUSTMENTS	RIPARIAN BUFFER EASEMENT
PROPOSED BRIDGE	TEMPORARY CONSTRUCTION EASEMENT

SR 0663, SECTION VY2
JOHN FRIES HIGHWAY AND ALLENTOWN ROAD
HIGHWAY IMPROVEMENT PROJECT
MPMS# 13440
OCTOBER 2023