ROUTE 1 SECTION HO2 (BALTIMORE PIKE), EAST MARLBOROUGH TOWNSHIP

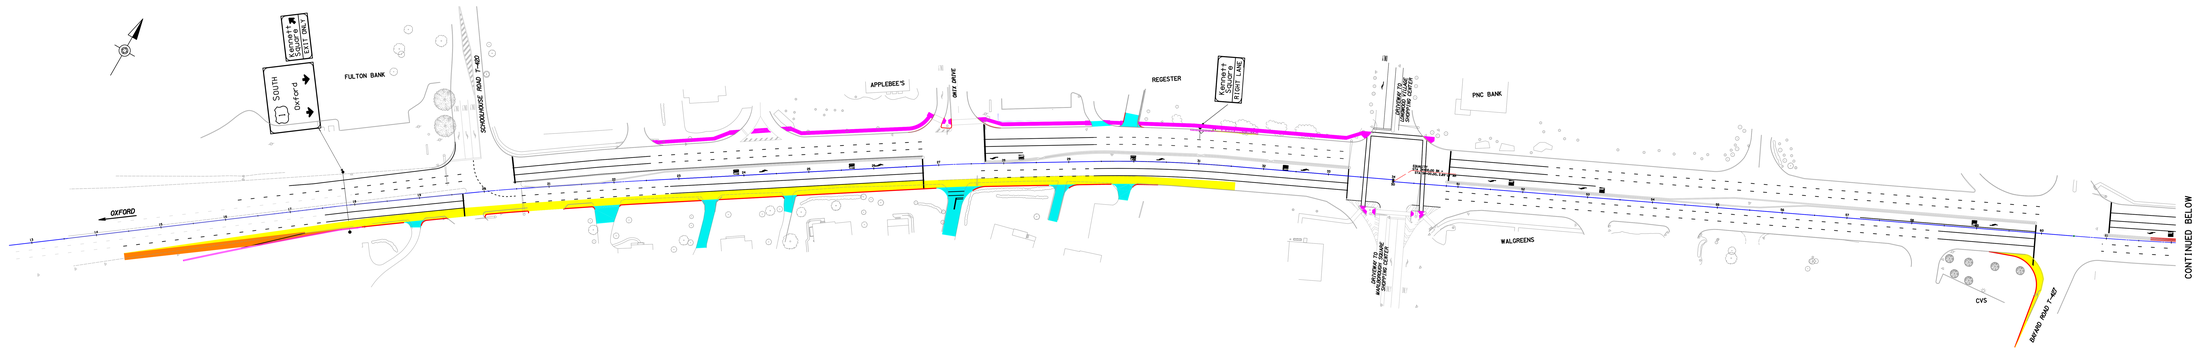

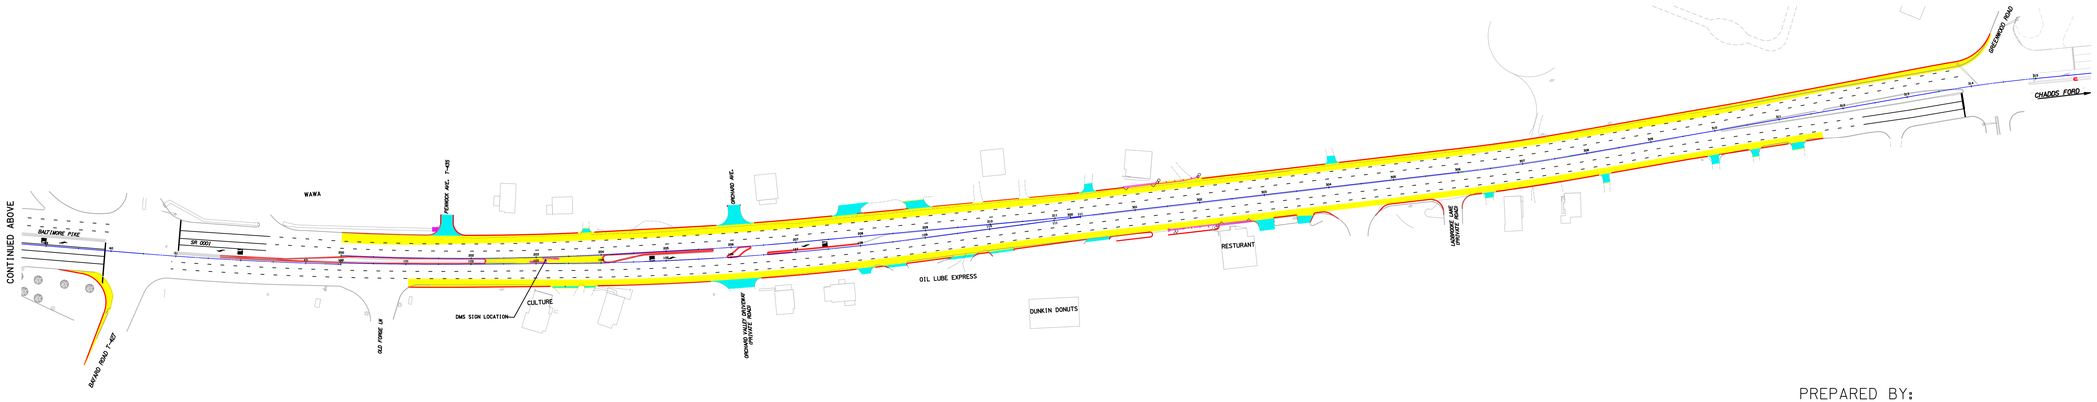

LEGEND

- PROPOSED ROADWAY
- PROPOSED SHOULDER
- PROPOSED SIDEWALK
- DRIVEWAY UPGRADE

pennsylvania
DEPARTMENT OF TRANSPORTATION

PREPARED BY:

Gannett Fleming