COLUMBIA-WRIGHTSVILLE BRIDGE REHABILITATION PROJECT

Veterans Memorial Bridge over the Susquehanna River

BUMP-OUT INTERSECTION IMPROVEMENT (ALTERNATIVE 3 - NOT RECOMMENDED)

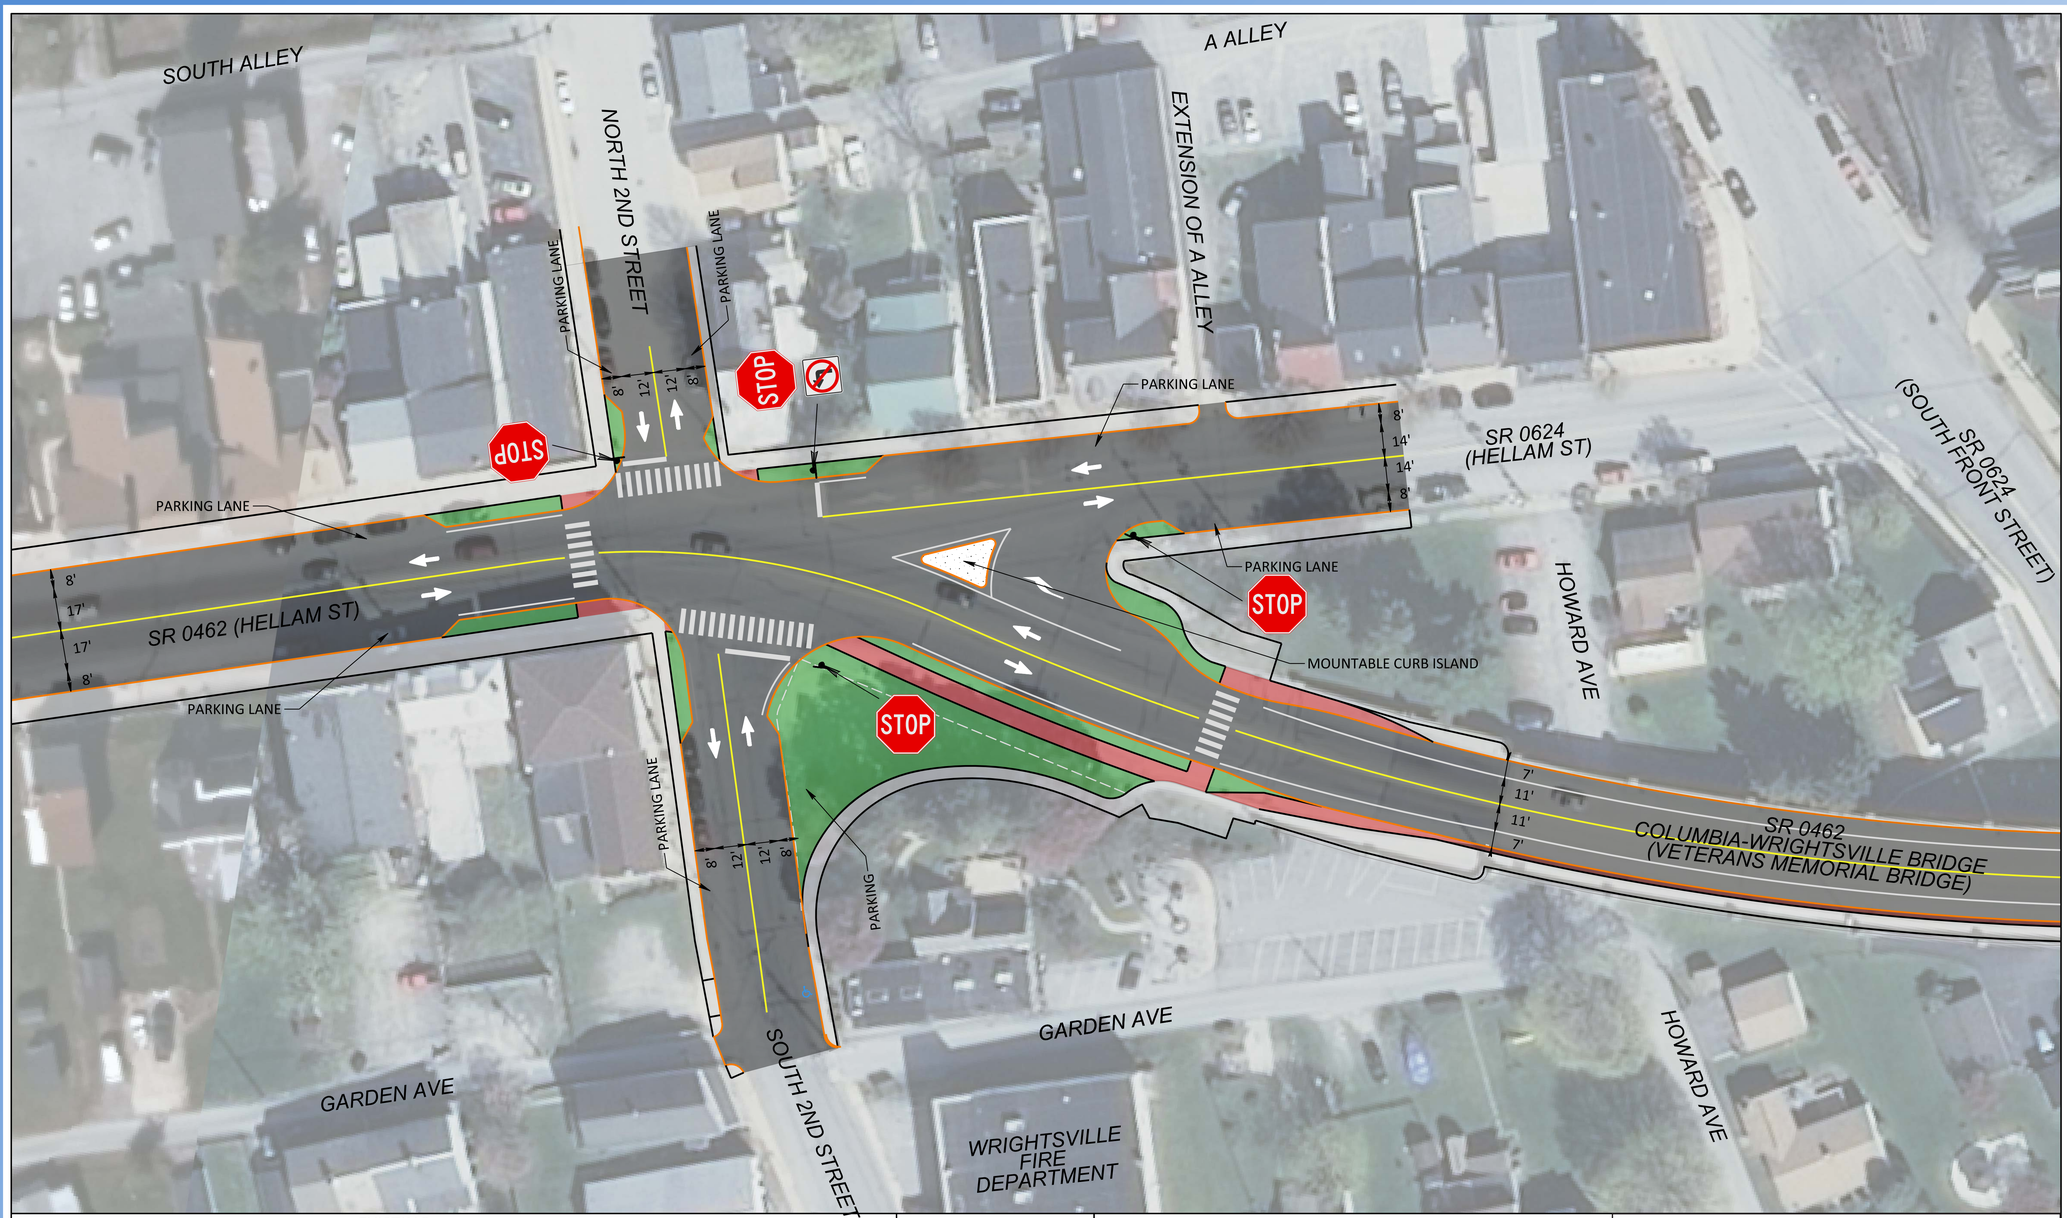

LEGEND			SCALE		
CURB	EXISTING SIDEWALK AREA	MOUNTABLE CURB ISLAND	0 25 50 FEET	SR 0462, SR 0624, SECOND STREET INTERSECTION ALTERNATIVES WRIGHTSVILLE BOROUGH, YORK COUNTY SR 0462, SECTION 038	**BUMP-OUT INTERSECTION IMPROVEMENT**
PAVEMENT MARKINGS	ADDITIONAL SIDEWALK AREA	GRASS AREA			
	PAVEMENT AREA				

pennsylvania DEPARTMENT OF TRANSPORTATION

U.S. Department of Transportation Federal Highway Administration

RK&K

OCTOBER 2020