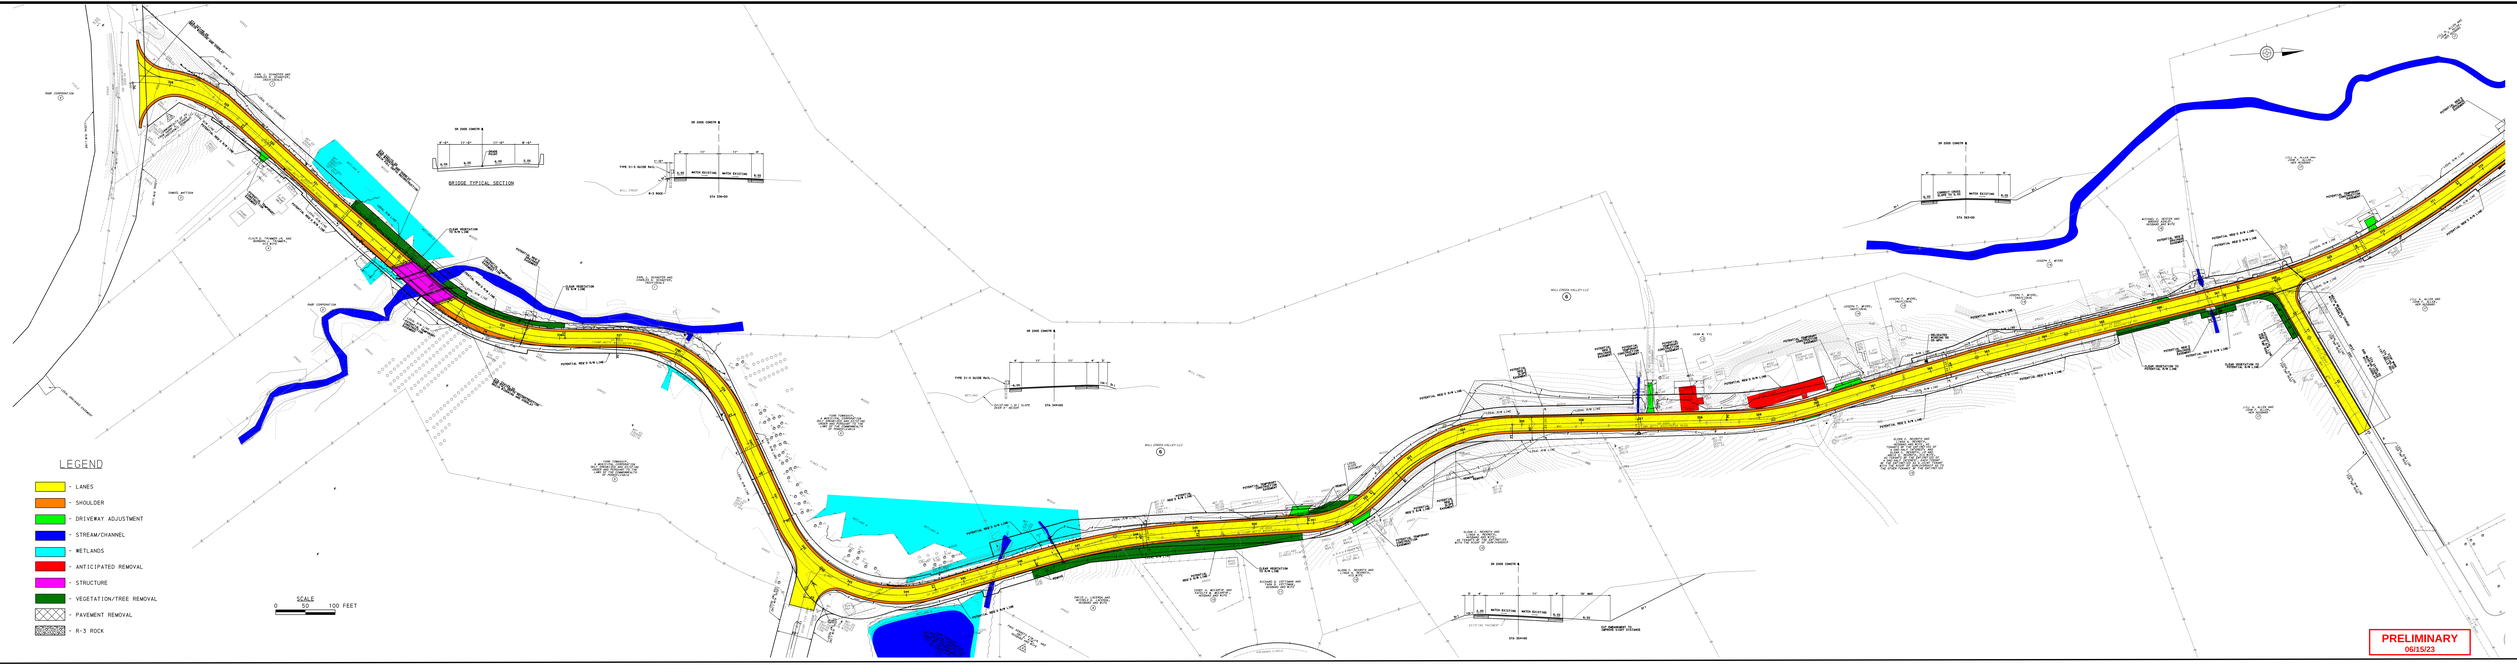

ERDMAN ANTHONY

RECOMMENDED CONCEPTUAL ALTERNATIVE

SR 2005-004 - PAVEMENT WIDENING, OVERLAY, BRIDGE REPLACEMENTS AND SAFETY IMPROVEMENT PROJECT

YORK & SPRINGETTSBURY TOWNSHIPS, YORK COUNTY

pennsylvania DEPARTMENT OF TRANSPORTATION

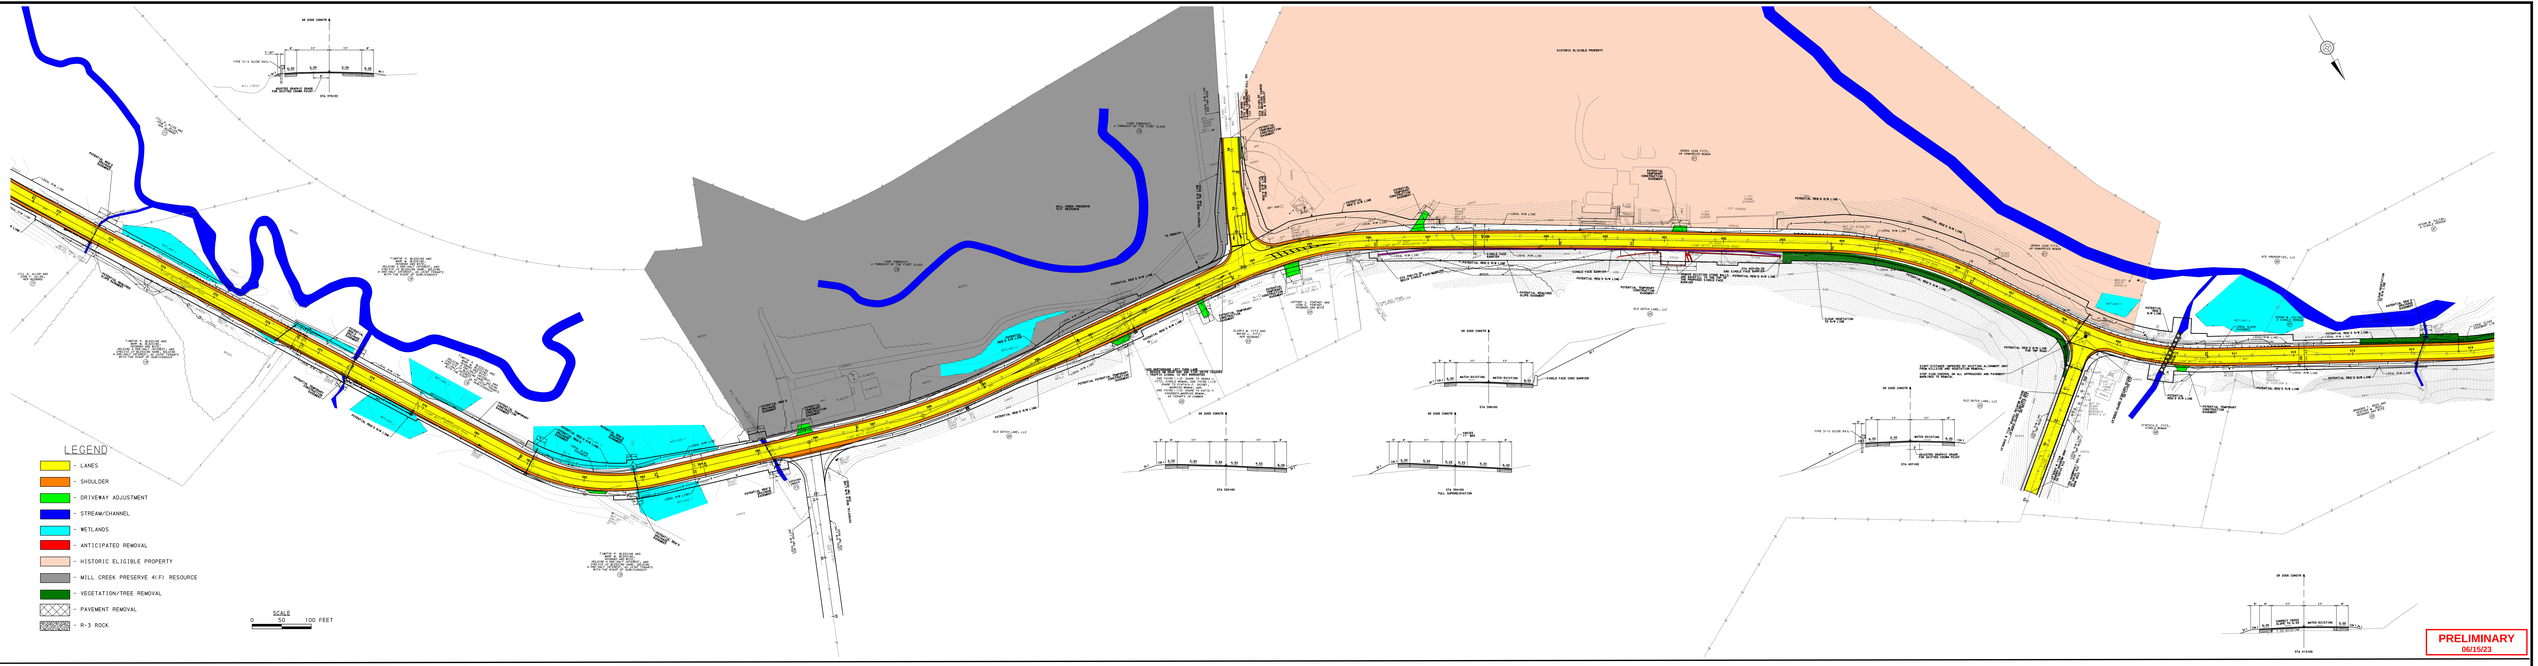

ERDMAN ANTHONY

RECOMMENDED CONCEPTUAL ALTERNATIVE

SR 2005-004 - PAVEMENT WIDENING, OVERLAY, BRIDGE REPLACEMENTS AND SAFETY IMPROVEMENT PROJECT

YORK & SPRINGETTSBURY TOWNSHIPS, YORK COUNTY

pennsylvania DEPARTMENT OF TRANSPORTATION

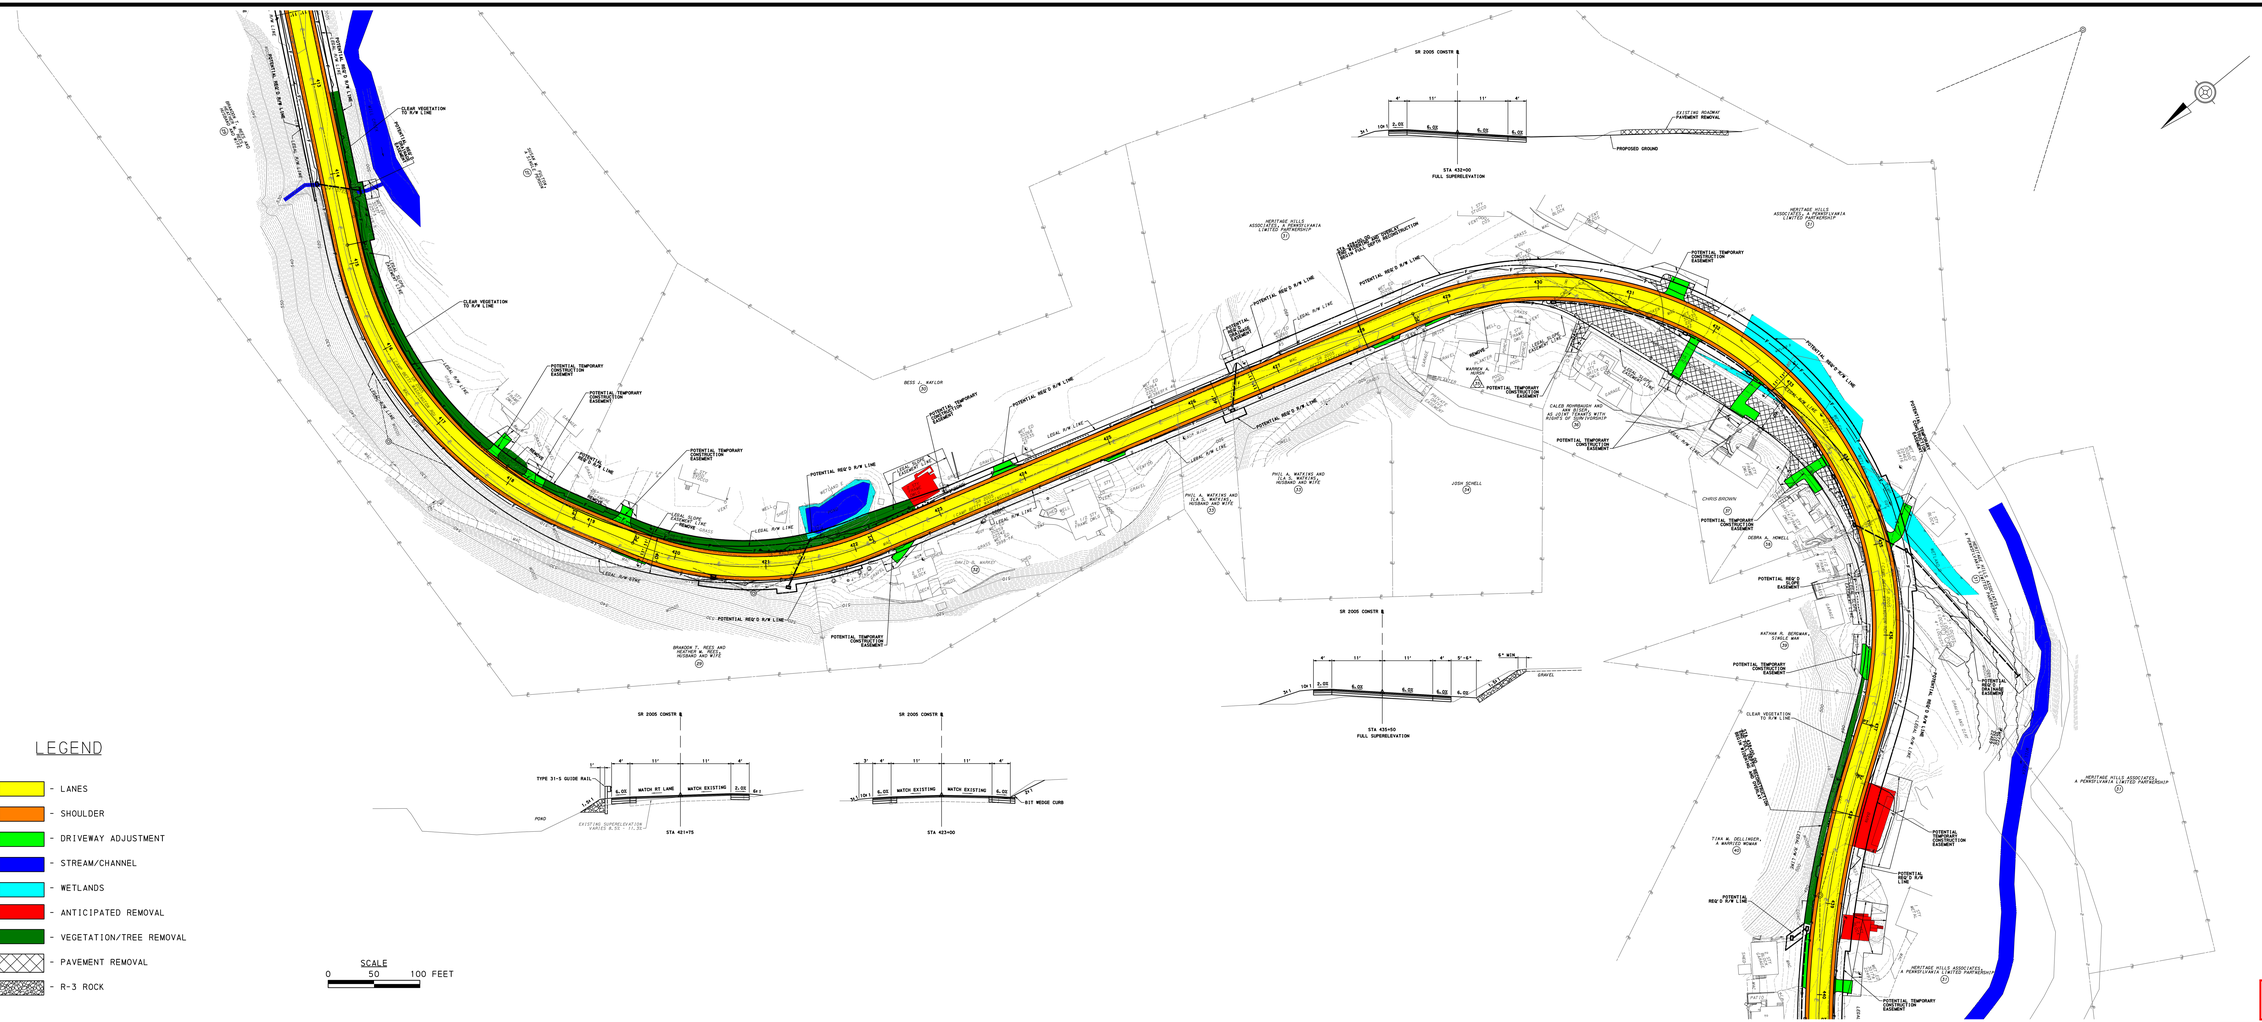

ERDMAN ANTHONY

RECOMMENDED CONCEPTUAL ALTERNATIVE

SR 2005-004 - PAVEMENT WIDENING, OVERLAY, BRIDGE REPLACEMENTS AND SAFETY IMPROVEMENT PROJECT

YORK & SPRINGETTSBURY TOWNSHIPS, YORK COUNTY

pennsylvania DEPARTMENT OF TRANSPORTATION

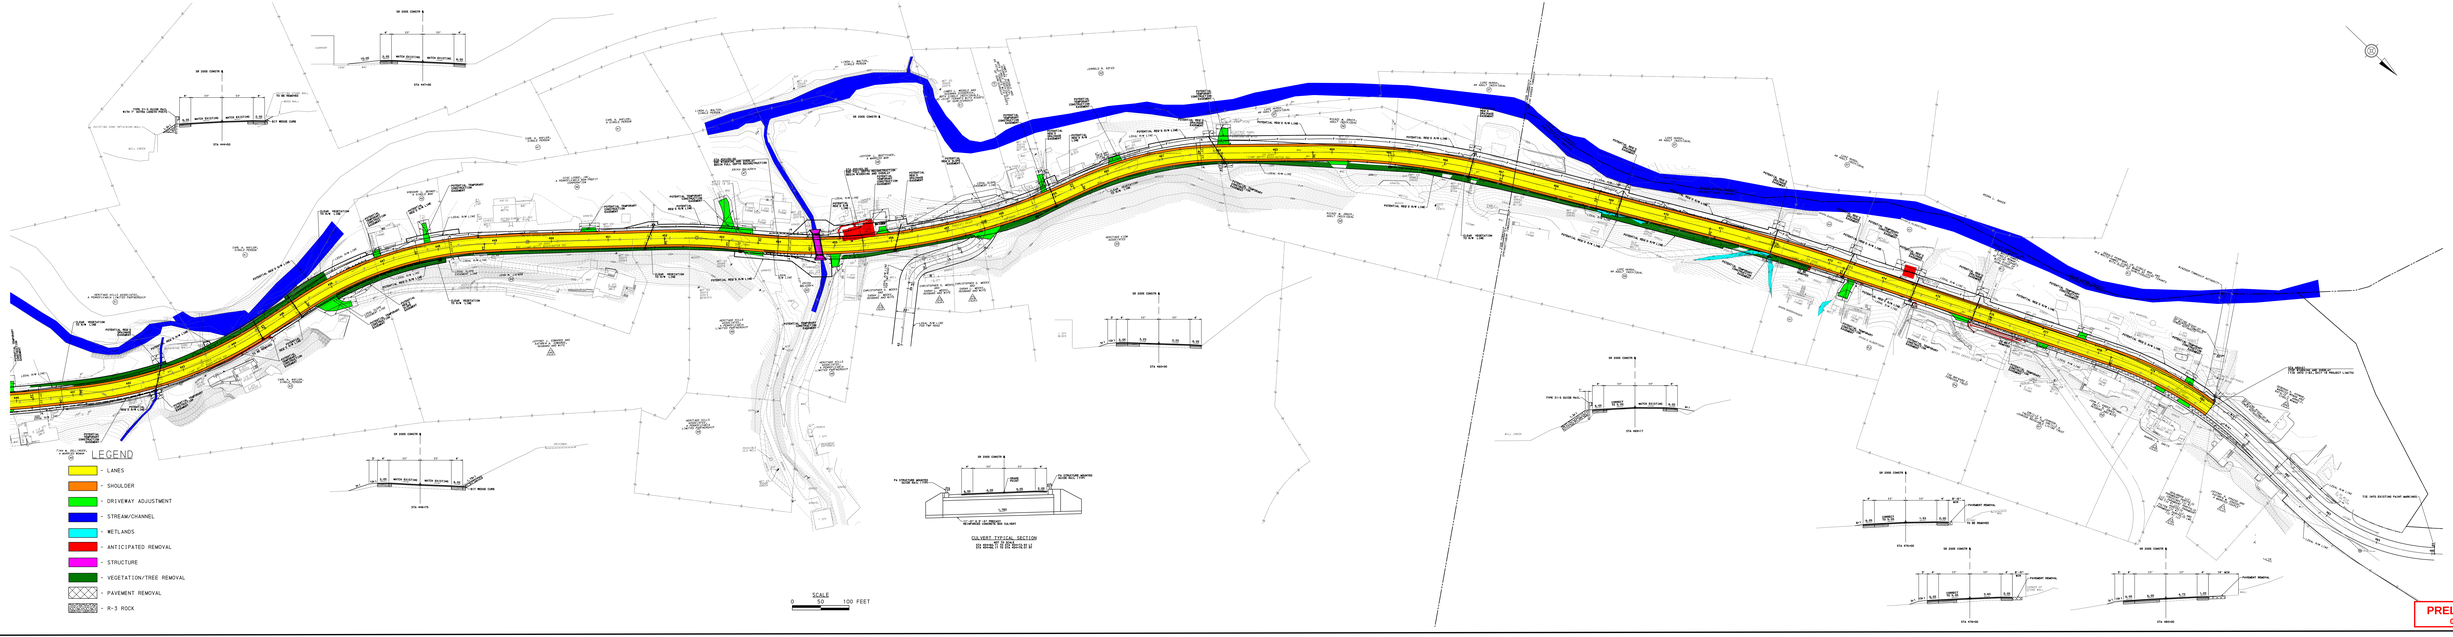

ERDMAN ANTHONY

RECOMMENDED CONCEPTUAL ALTERNATIVE

SR 2005-004 - PAVEMENT WIDENING, OVERLAY, BRIDGE REPLACEMENTS AND SAFETY IMPROVEMENT PROJECT

YORK & SPRINGETTSBURY TOWNSHIPS, YORK COUNTY

pennsylvania DEPARTMENT OF TRANSPORTATION